PROJECT CARTER

CARTER HOUSE - CONCEPTUAL STORY BLUEPRINT

AGING THREE-BEDROOM CRAFTSMAN / APPROX. 1,450 SQ FT / ATTIC + CRAWLSPACE

A1 MAIN FLOOR PLAN

SCALE: APPROX. 1/4" = 1'-0"

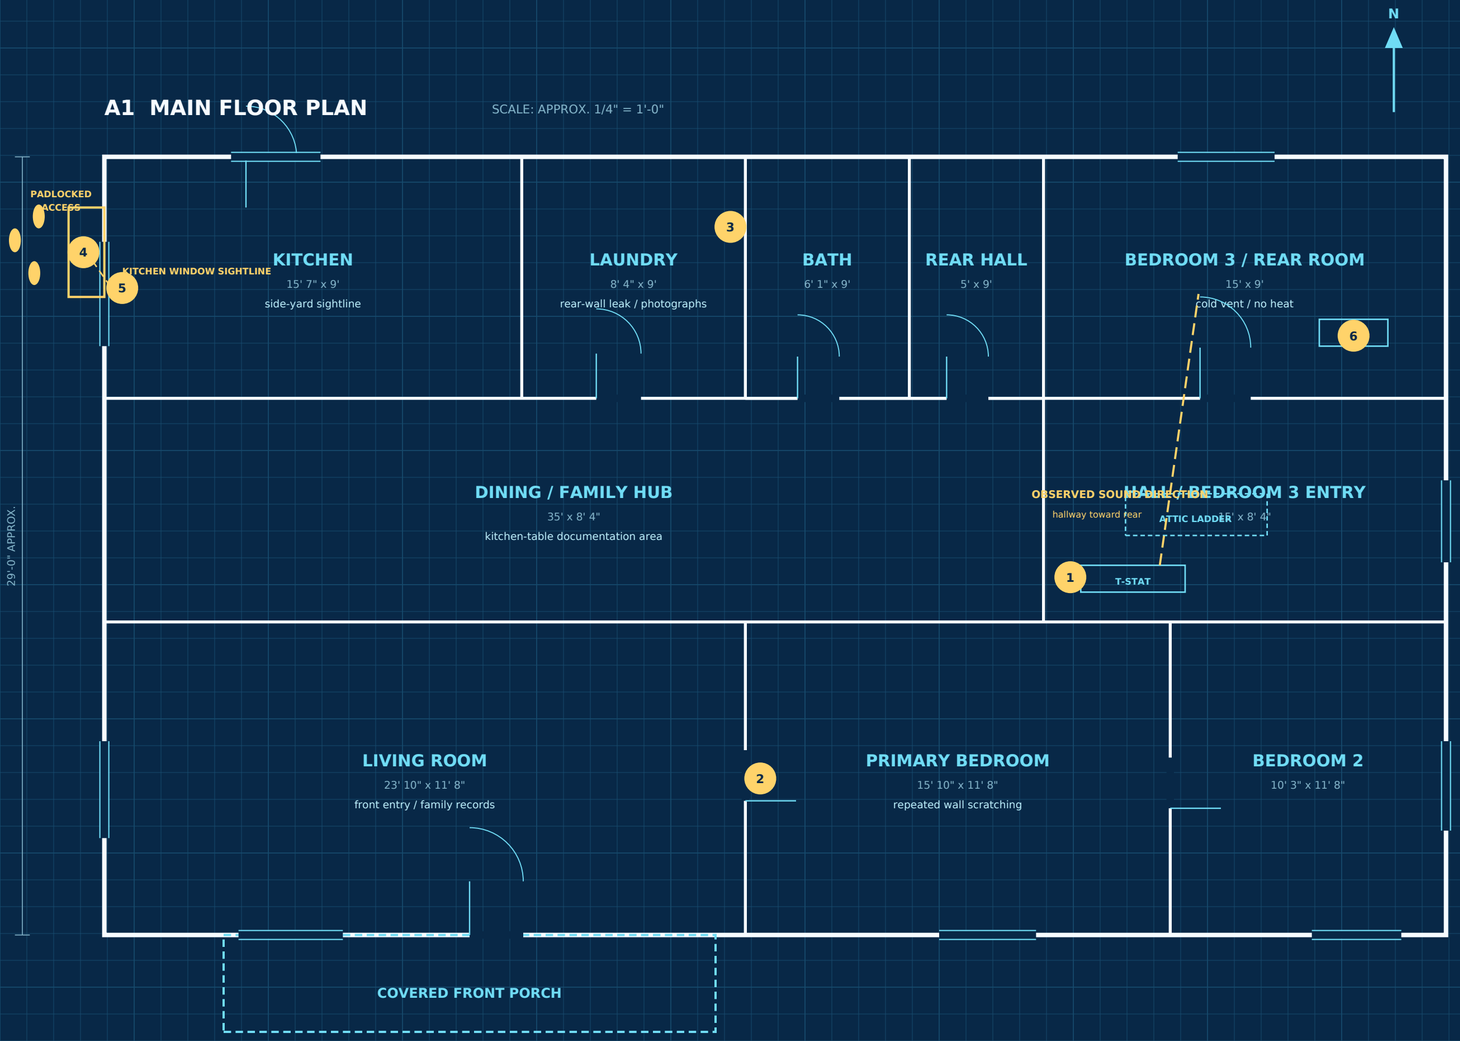

A2 ATTIC / OVERHEAD PLAN

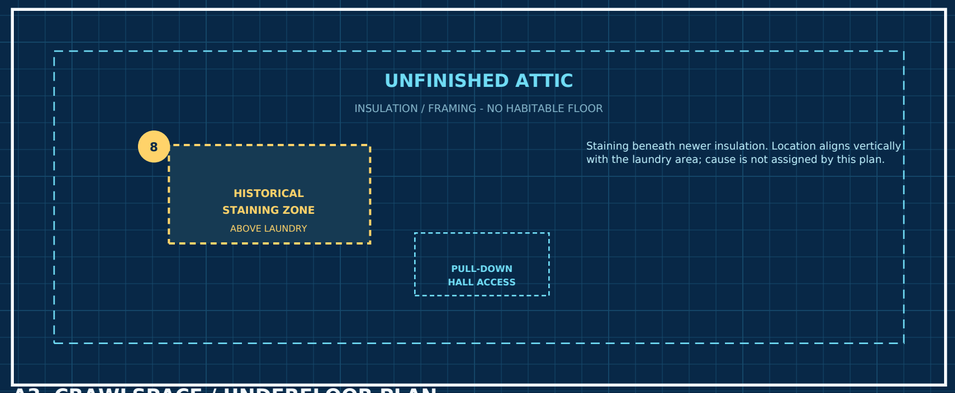

A3 CRAWLSPACE / UNDERFLOOR PLAN

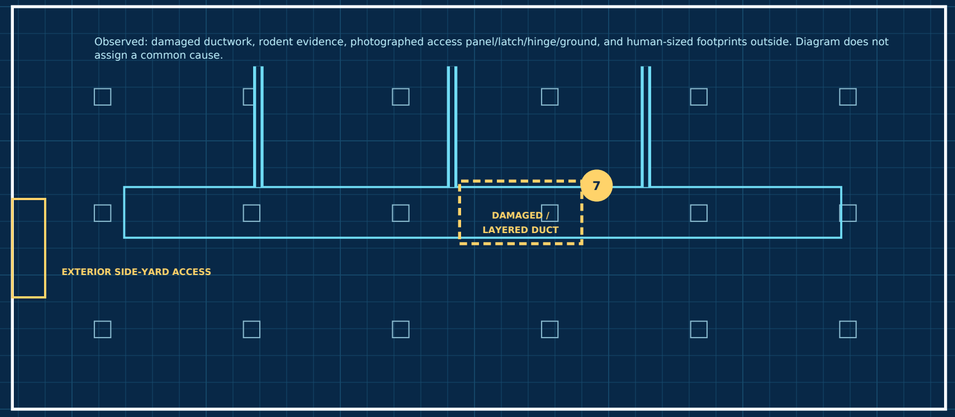

EVIDENCE GEOGRAPHY KEY

1. Hallway thermostat + pull-down attic access
2. Primary-bedroom wall scratching
3. Laundry leak / photograph area
4. Exterior crawlspace door, padlock + footprints
5. Kitchen-window observation line to padlock
6. Rear-room cold-air / no-heat vent
7. Crawlspace duct damage + rodent evidence
8. Attic staining beneath newer insulation

CONTINUITY / USE NOTE

Conceptual story-prop plan, not a construction document. Canon fixes the named locations and observations; room dimensions, partitions, fixtures, and furniture relationships are reasonable design assumptions. Dashed yellow paths show reported observation or direction only and do not establish causation.

CANON LOCATIONS / APPROXIMATE GEOMETRY

CARTER RESIDENCE - ASH STREET THREE BEDROOM / ATTIC / CRAWLSPACE	DRAWING **CONCEPTUAL BLUEPRINT**	SHEET **CH-01**
Prepared for Project Carter continuity and visual development	AREA: APPROX. 1,450 SQ FT	REV 1 / STORY PROP

PROJECT CARTER

CARTER HOUSE - ELEVATION + 3D VIEWS

COMPANION SHEET TO CH-01 (FLOOR PLANS) - FRONT ELEVATION / ISOMETRIC WIREFRAME - SAME HOUSE, SAME EVIDENCE KEY

N

A4 ISOMETRIC VIEW

X-RAY WIREFRAME - ROOF / ATTIC / CRAWLSPACE LINES SHOWN THROUGH

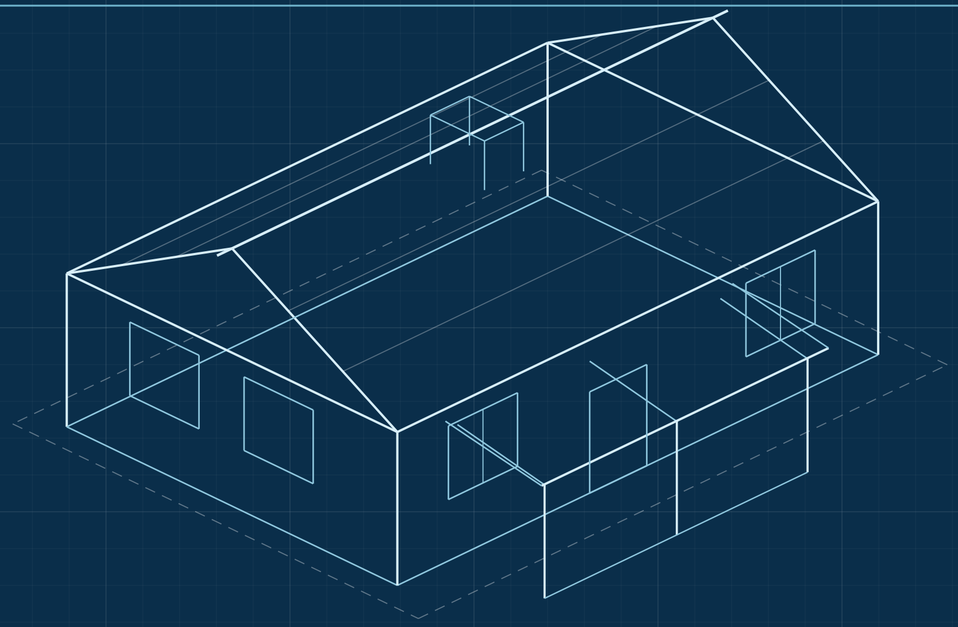

3D WIREFRAME

A5 FRONT ELEVATION

ASH STREET

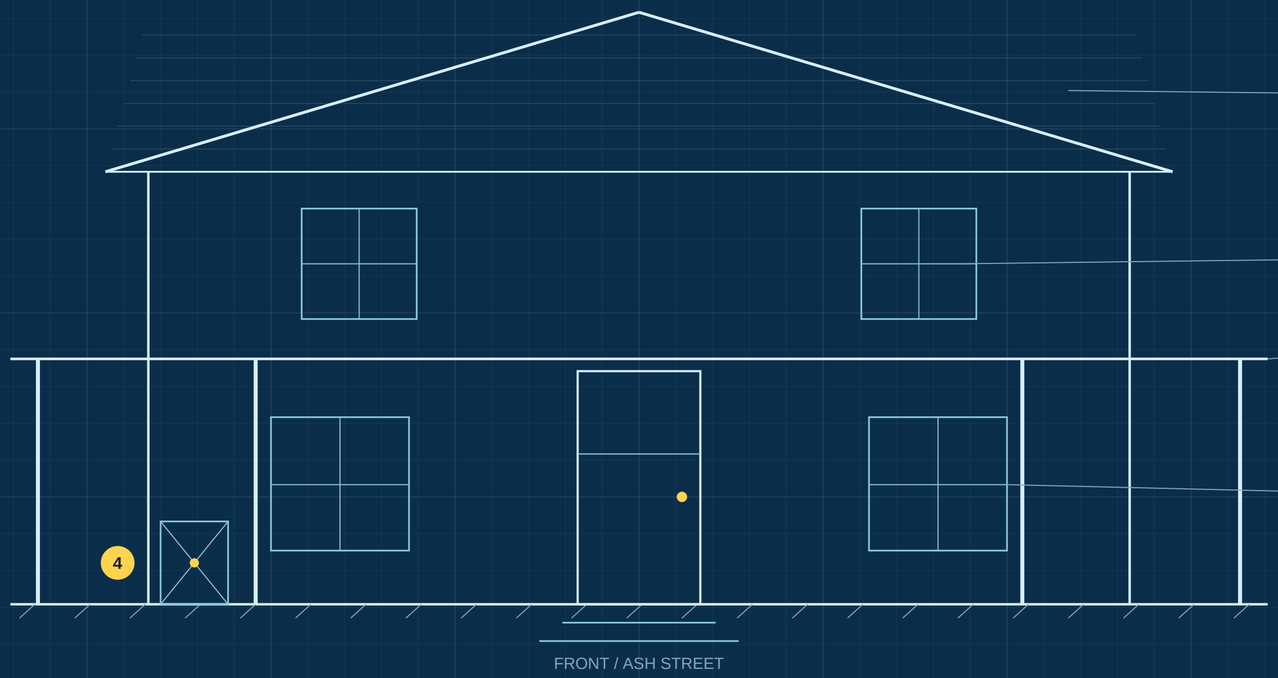

DRAWING: CONCEPTUAL BLUEPRINT - VIEWS